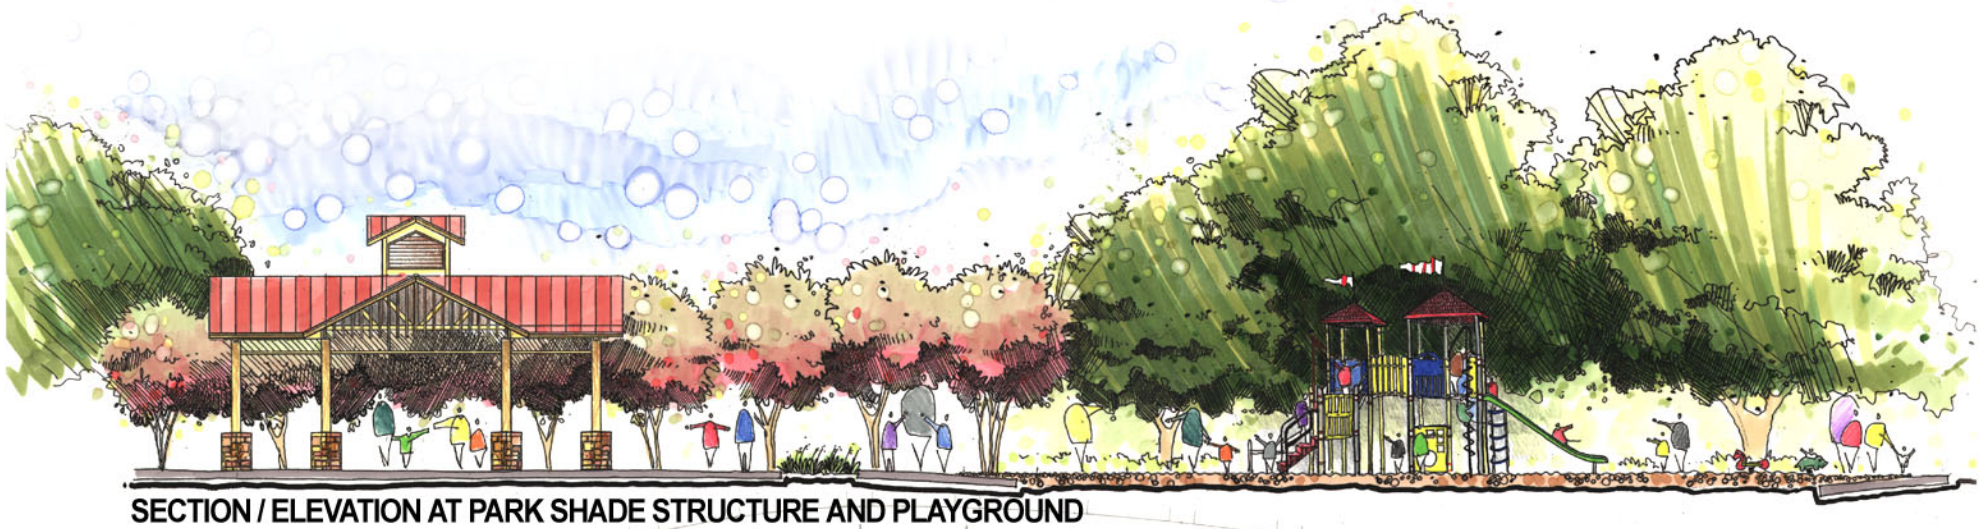

SECTION / ELEVATION AT PARK SHADE STRUCTURE AND PLAYGROUND

ELEVATION OF PARK SIGN

NORTH

SCALE 1" = 40'-0"

SOUTHWEST CITY PARK

PANTHER CREEK ESTATES

FEBRUARY 13, 2003

FRISCO TEXAS

TBG PARTNERS