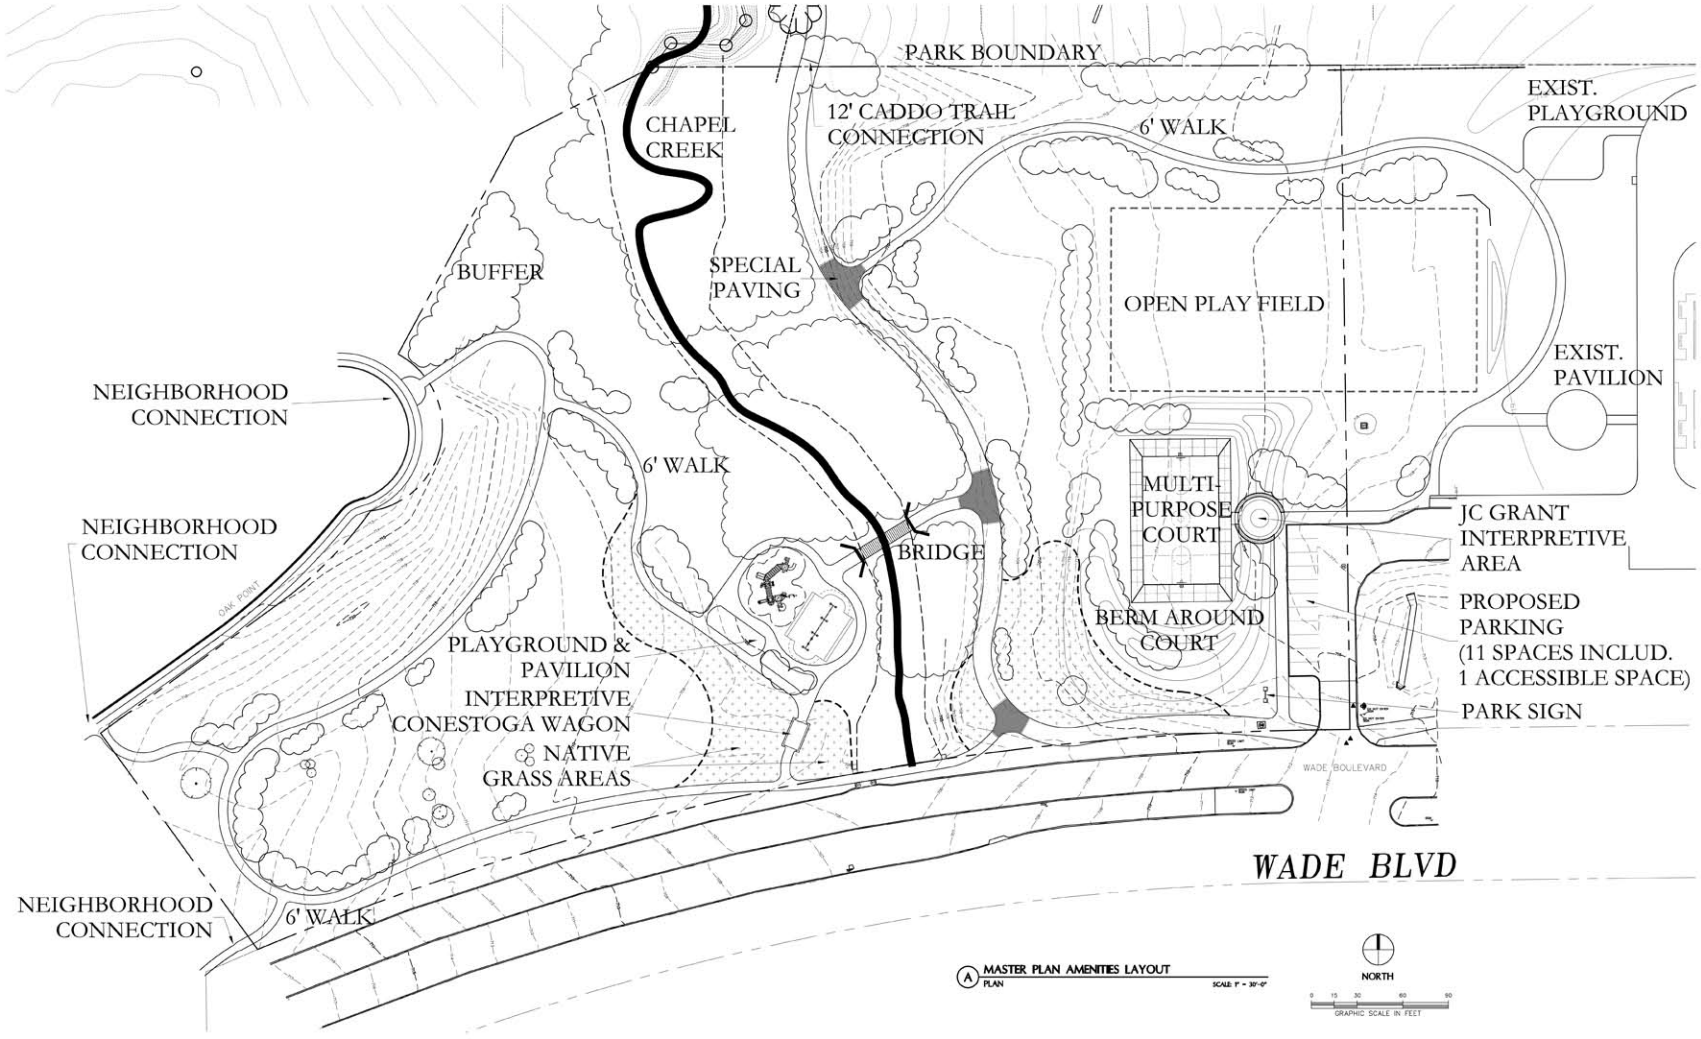

A MASTER PLAN AMENITIES LAYOUT PLAN
SCALE: 1" = 30'-0"

Newman, Jackson, Bieberstein
Landscape Architecture

Banner Place North
12770 Coit Road, Suite 210
Dallas, Texas 75251
tel: 972-233-2003
fax: 972-233-2022
njbinc@njbinc.net

PRELIMINARY
NOT FOR
CONSTRUCTION

J.C. GRANT NEIGHBORHOOD PARK

FRISCO TEXAS
PARKS DEPARTMENT

NJB SHEET ___ OF ___

Revisions
No. Date Item

Date January 22, 2006
Drawn bjr
Checked kvb
Project No. 0023-05

Sheet Title
MASTER PLAN

Scale as noted
Sheet No.
L 1