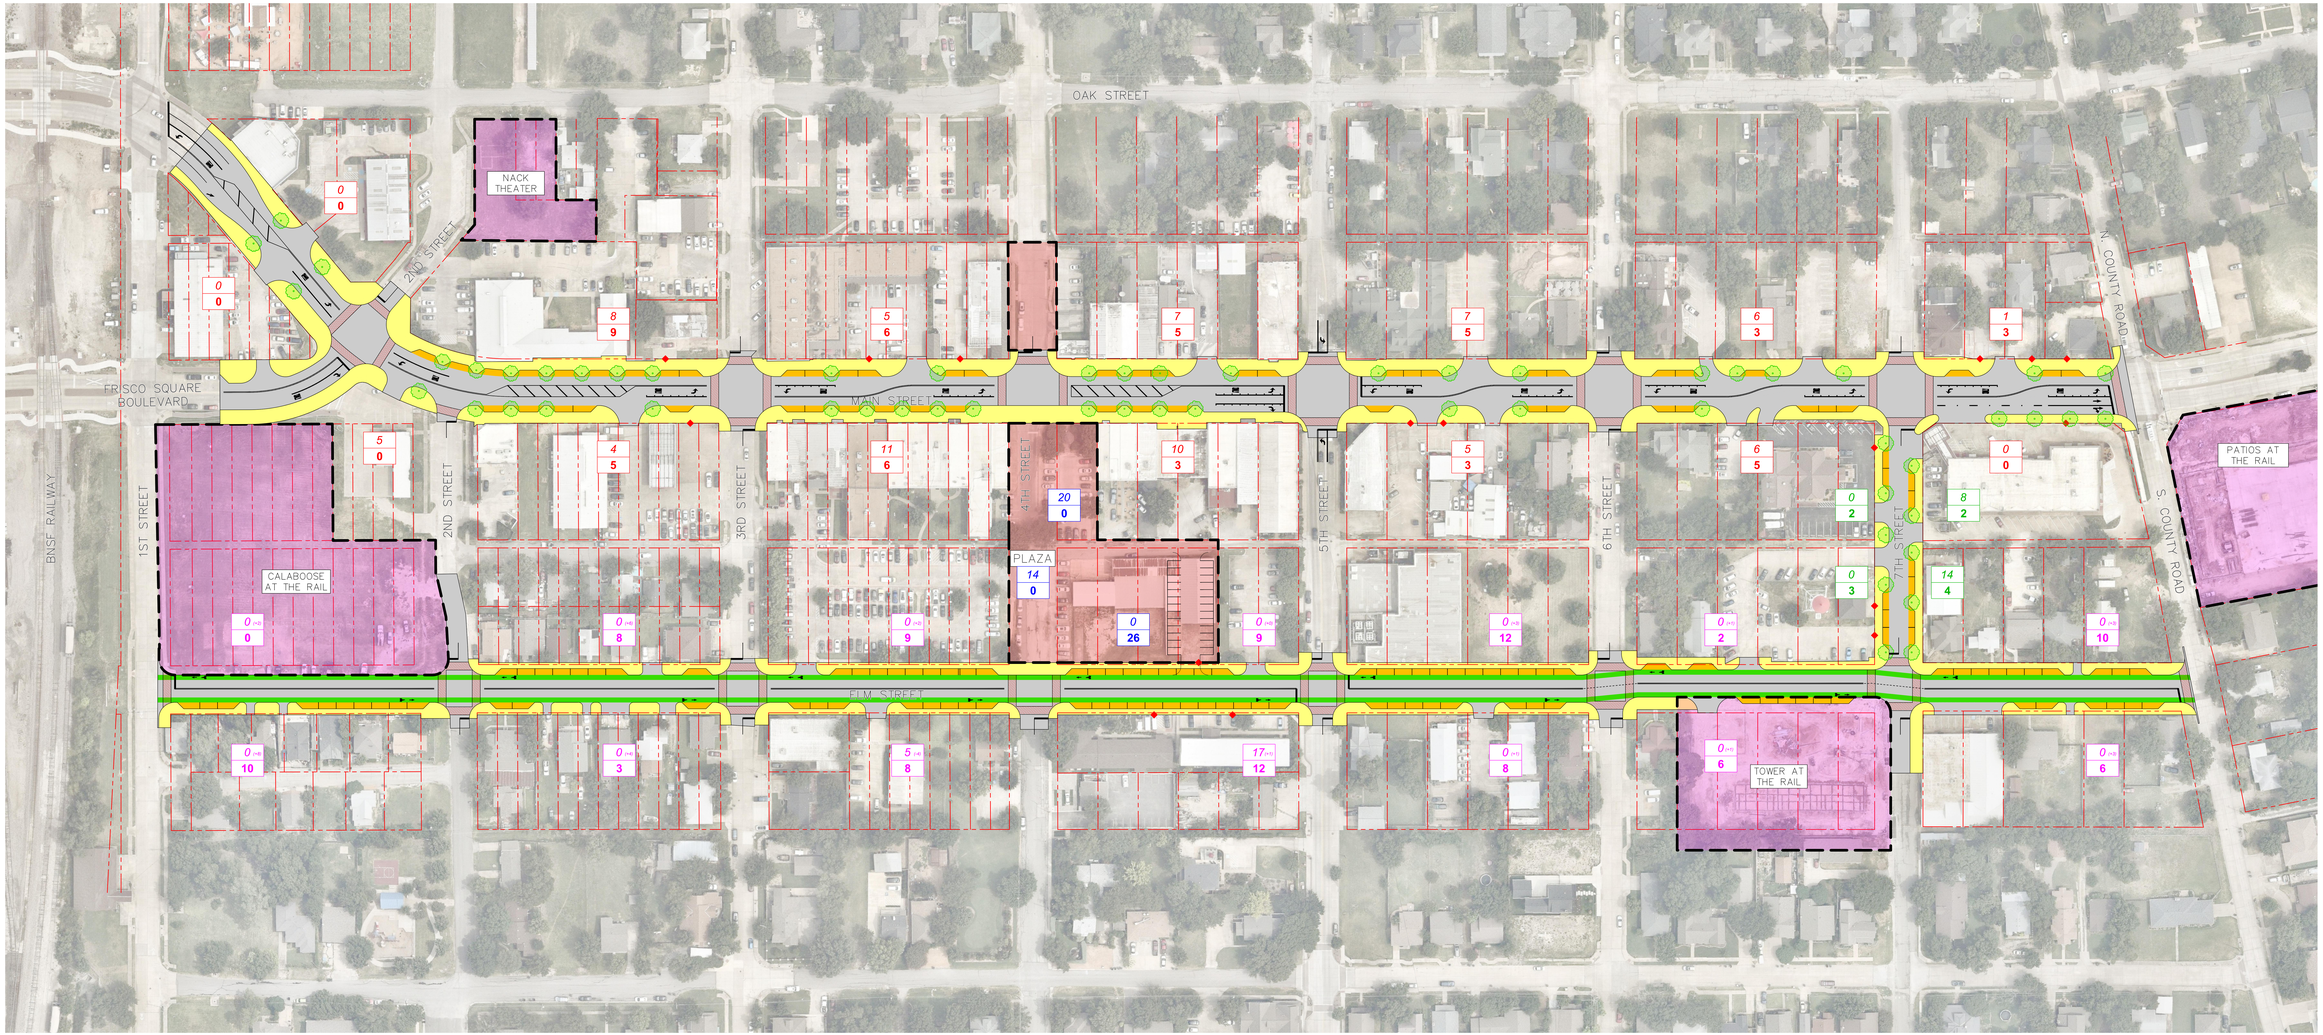

FRISCO
PROGRESS IN MOTION.

DOWNTOWN IMPROVEMENTS

OVERALL EXHIBIT

April 2020

SCENARIO 1

NORTH

GRAPHIC SCALE IN FEET
0 20 40 80

LEGEND

- PROP TREE
- CONCRETE PAVEMENT
- ON-STREET PARKING
- BICYCLE LANE
- SIDEWALK
- CONCRETE PAVERS
- 4TH STREET PLAZA
- DEVELOPMENT (BY OTHERS)
- # (#) Δ BETWEEN EXISTING MARKED PARKING SPACES AND ACTUAL PARKED VEHICLES
- # EXISTING PARKING SPACES
- # PROPOSED PARKING SPACES

PARKING SUMMARY

75 / 53	MAIN STREET
22 (HR) / 103	ELM STREET
22 / 11	7TH STREET
34 / 26	4TH STREET
153 (HR) / 193	TOTAL

DRAFT

Kimley»Horn