FRISCO

DEVELOPMENT SERVICES
CITY OF FRISCO
6859 MAIN STREET
FRISCO, TEXAS 75034
972 • 335 • 5580
FAX 972 • 335 • 5579
www.ci.frisco.tx.us

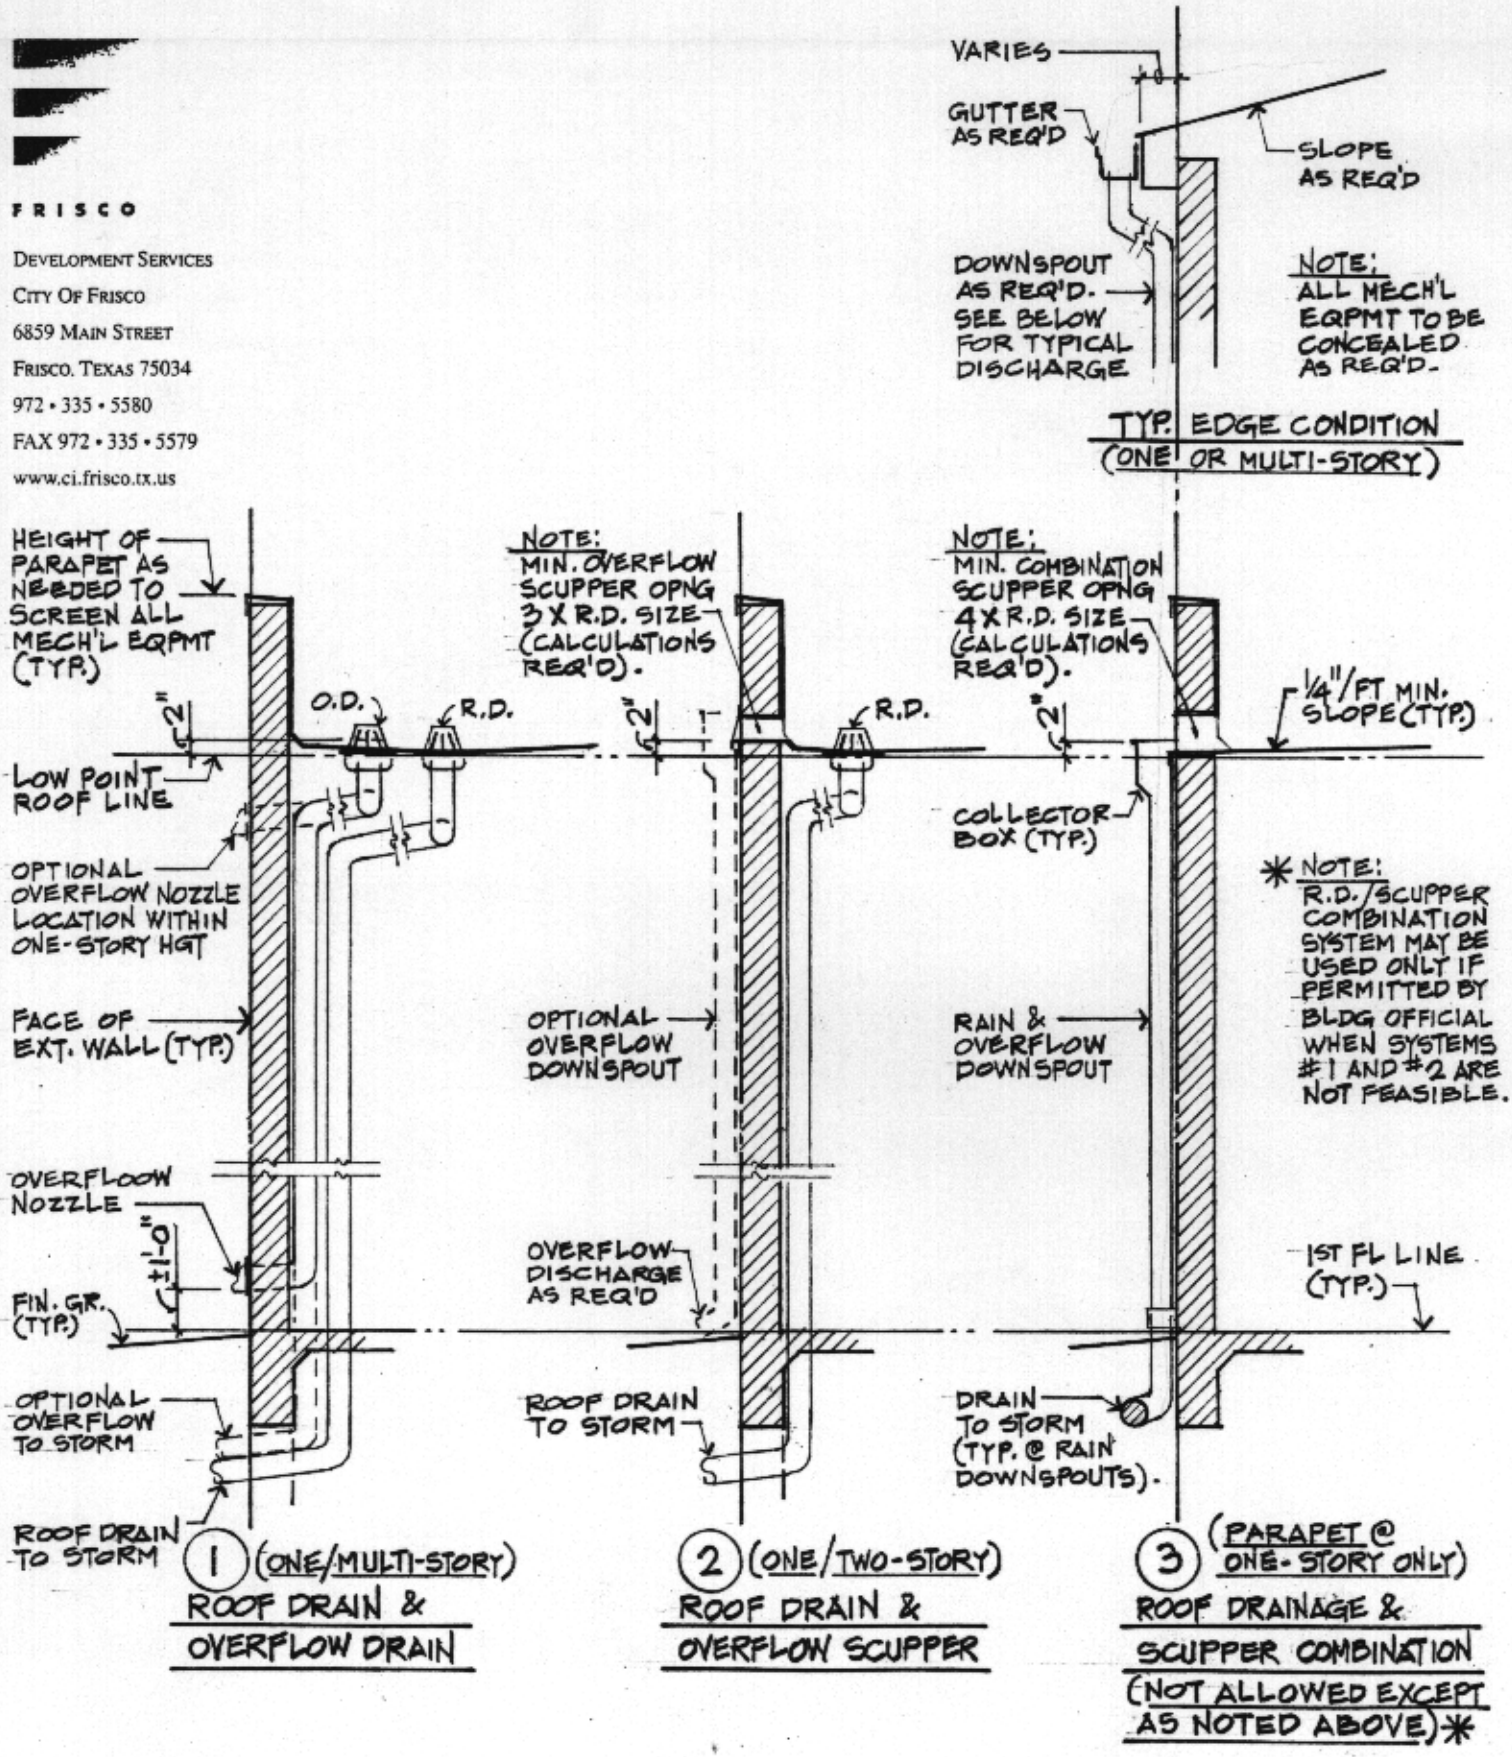


# ROOF DRAINAGE SYSTEMS FOR COMMERCIAL BUILDINGS

NO SCALE

REV.: 2-16-01/UA