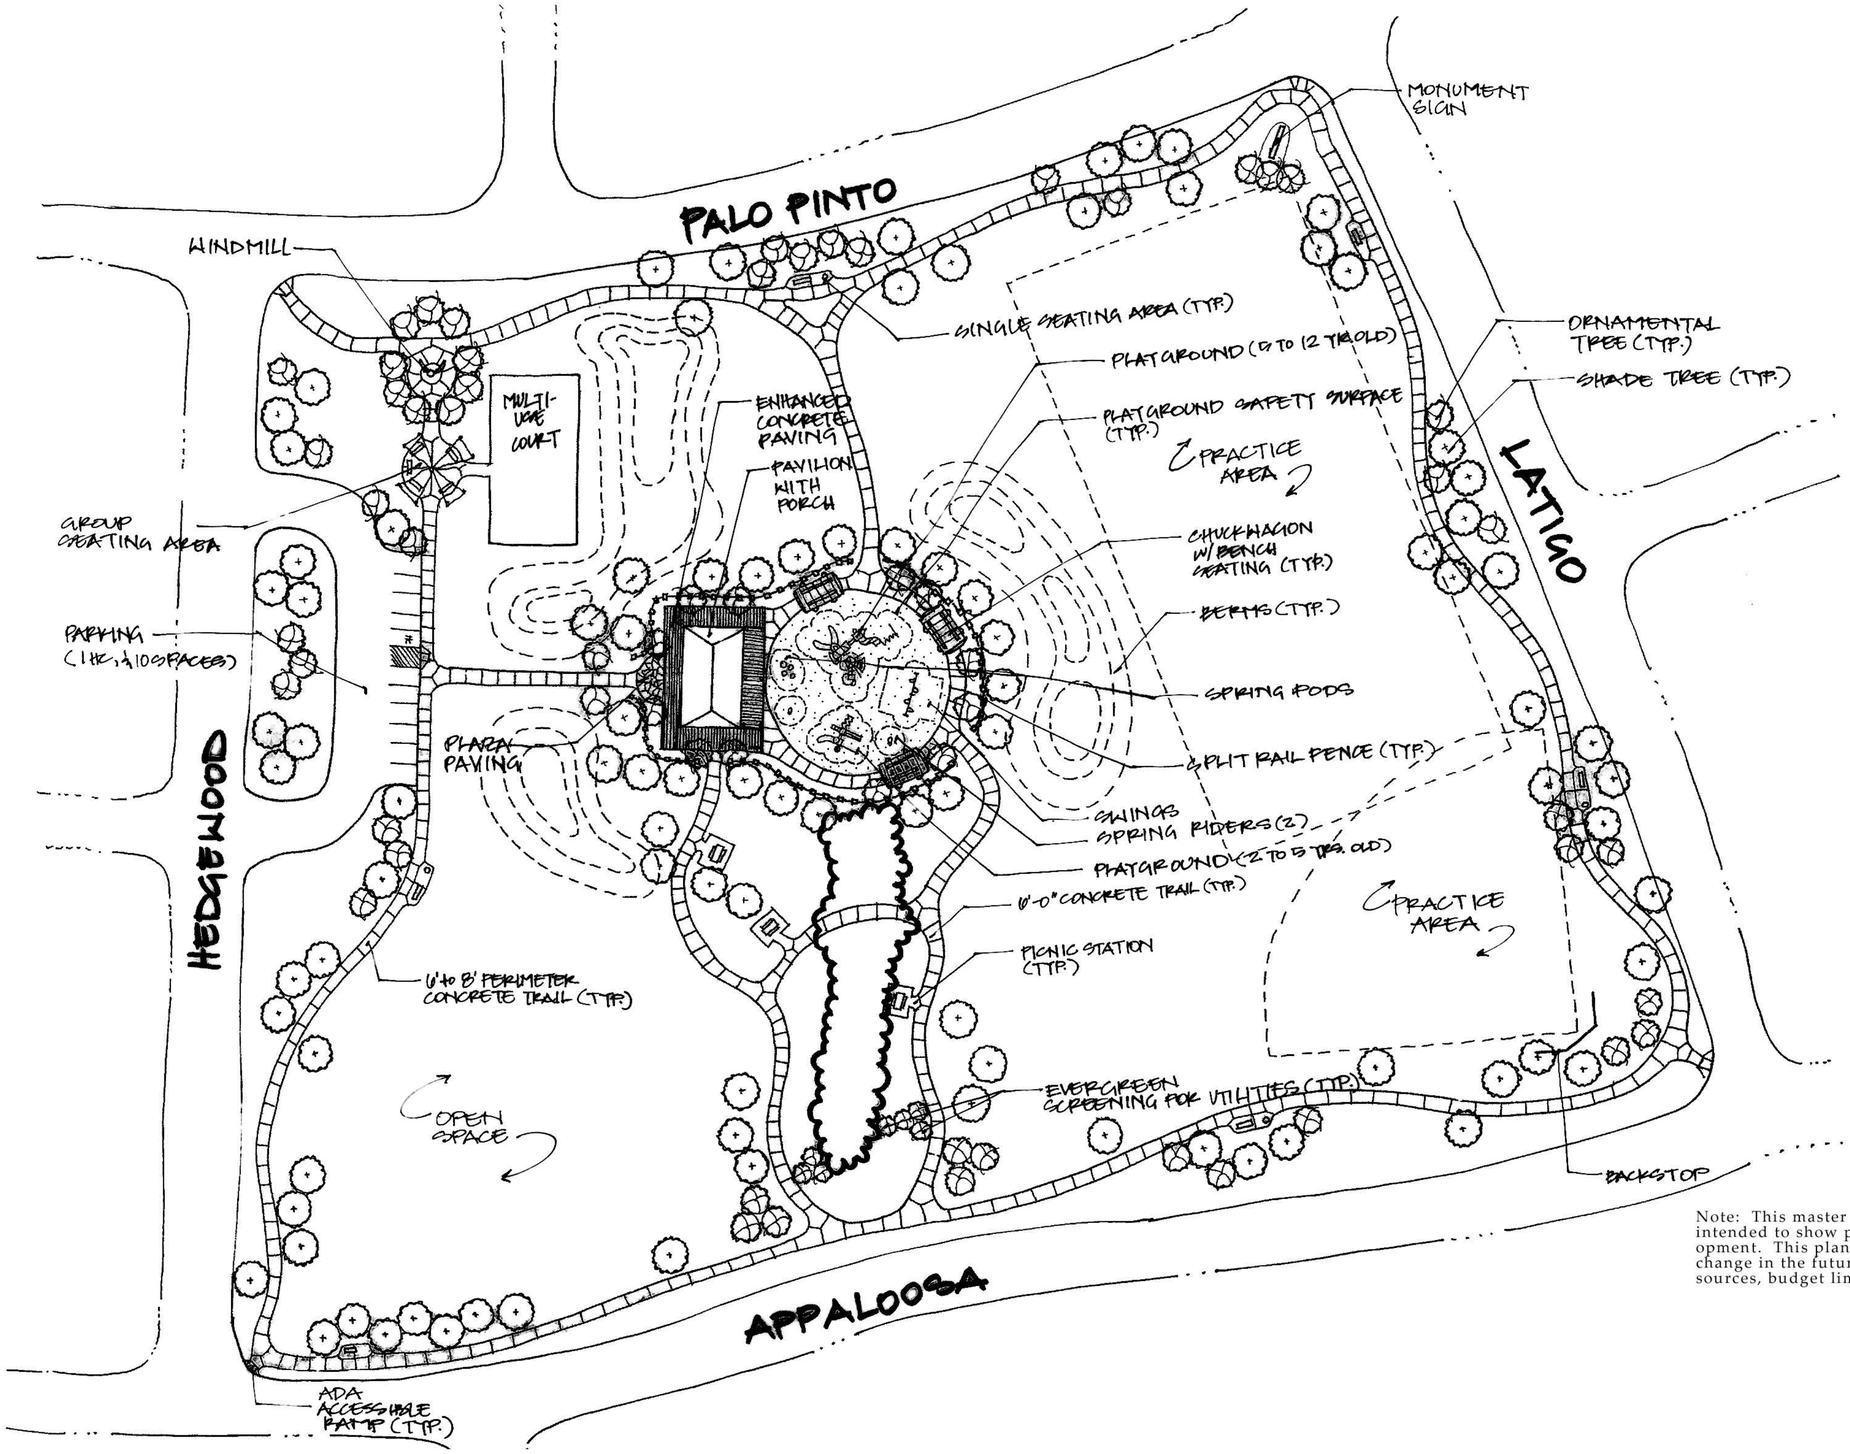

Note: This master plan is diagrammatic only and is intended to show potential configuration of park development. This plan is only conceptual and is subject to change in the future due to program priorities, funding sources, budget limitations, site conditions, etc.

NORTH

0 30 60

Foncine Settlement Park - Master Plan

CITY OF FRISCO

Carter::Burgess

SEPTEMBER 2006